CHAÑAC SAN MIGUEL, ECUADOR
POTABLE WATER DISTRIBUTION NETWORK PROPOSED DESIGN

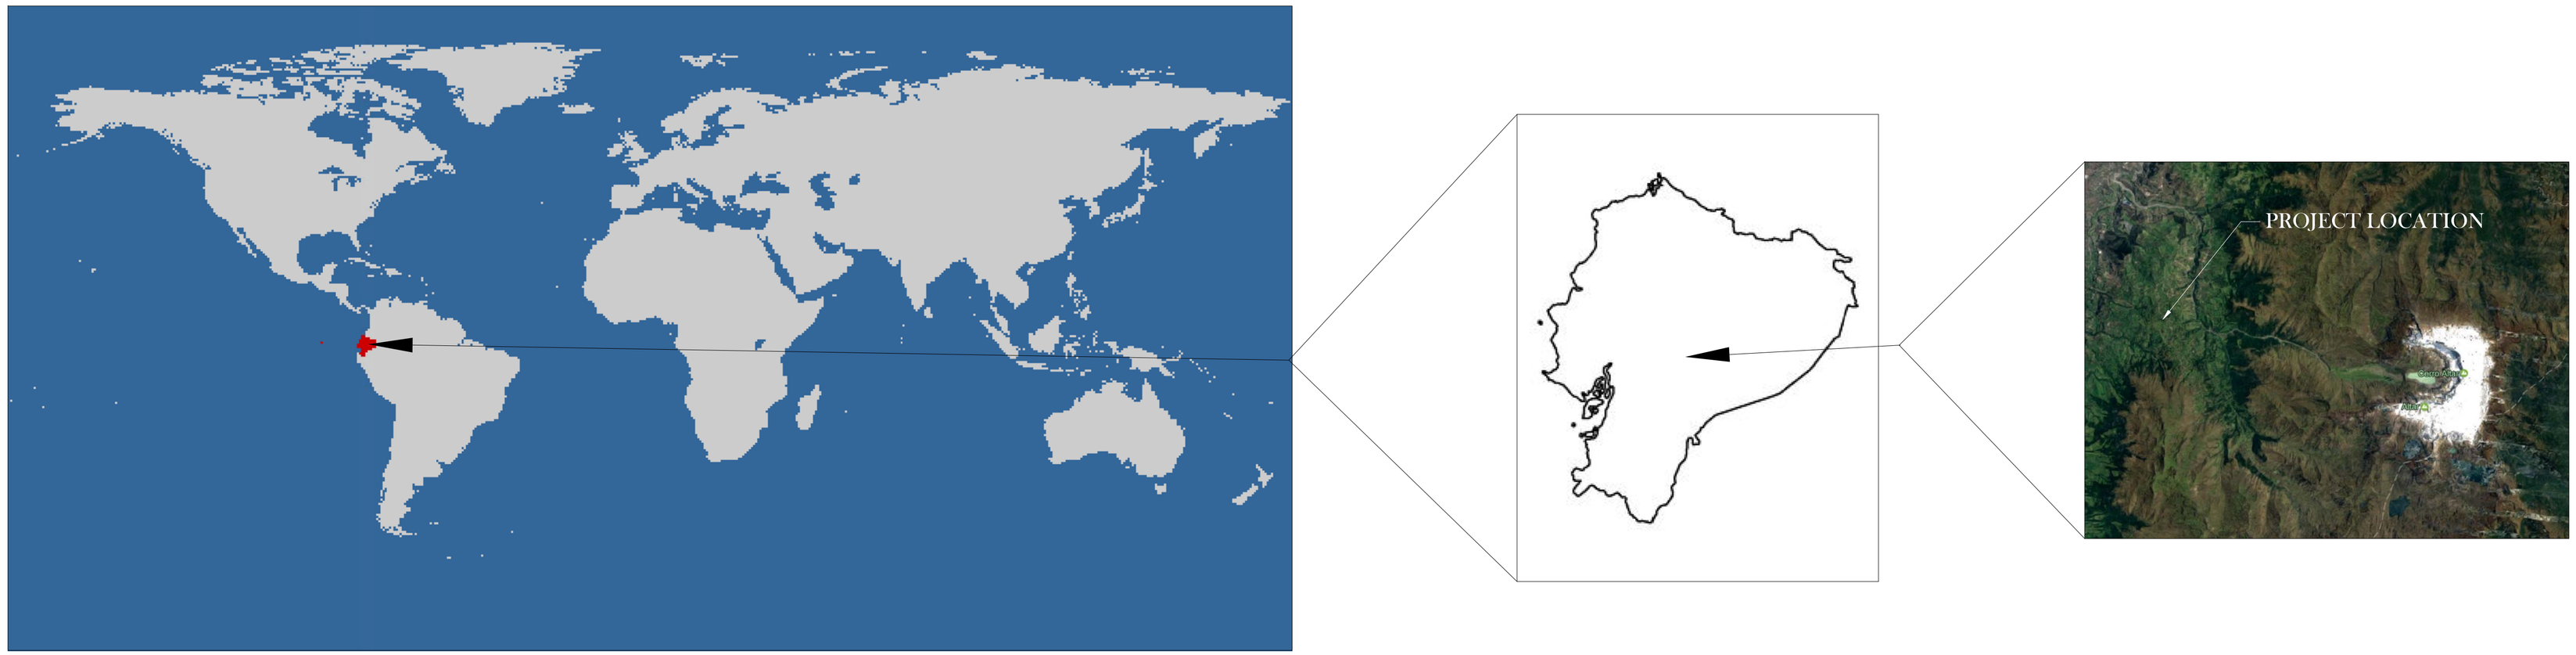

INDEX OF SHEETS:

1 - COVER PAGE

2 - TOPOGRAPHIC SURVEY

3 - PRESSURE ZONES

4 - PROPOSED DISTRIBUTION NETWORK

5 - TANK DESIGN

6 - HOUSE CONNECTION AND METERS

7 - VALVES

8 - TRENCH

9 - MATERIAL ORDER AND COST BREAKDOWN

CALVIN COLLEGE ENGINEERING SENIOR DESIGN

FINAL DESIGN PROPOSAL

TEAM 06 *VOLCÁN ALTAR*

MAY 6th, 2017

Emily Lawson Jennah Maier Ariana Strydhorst

Life Giving Water International

VOLCÁN ALTAR

CALVIN Engineering

CLIENT: CHAÑAC SAN MIGUEL

PROJECT: Potable Water System for Chanac San Miguel

PAGE: COVER PAGE

LOCATION: QUIMIAG CHIMBORAZO PROVINCE

TECHNICAL SUPPORT: ENG. Bruce Rydbeck, CODEINSE Corporación de Desarrollo Integral Socio Economico Riobamba

DATE: MAY 2017

Calvin College Sr. Design Team 06

PAGE NO. 1